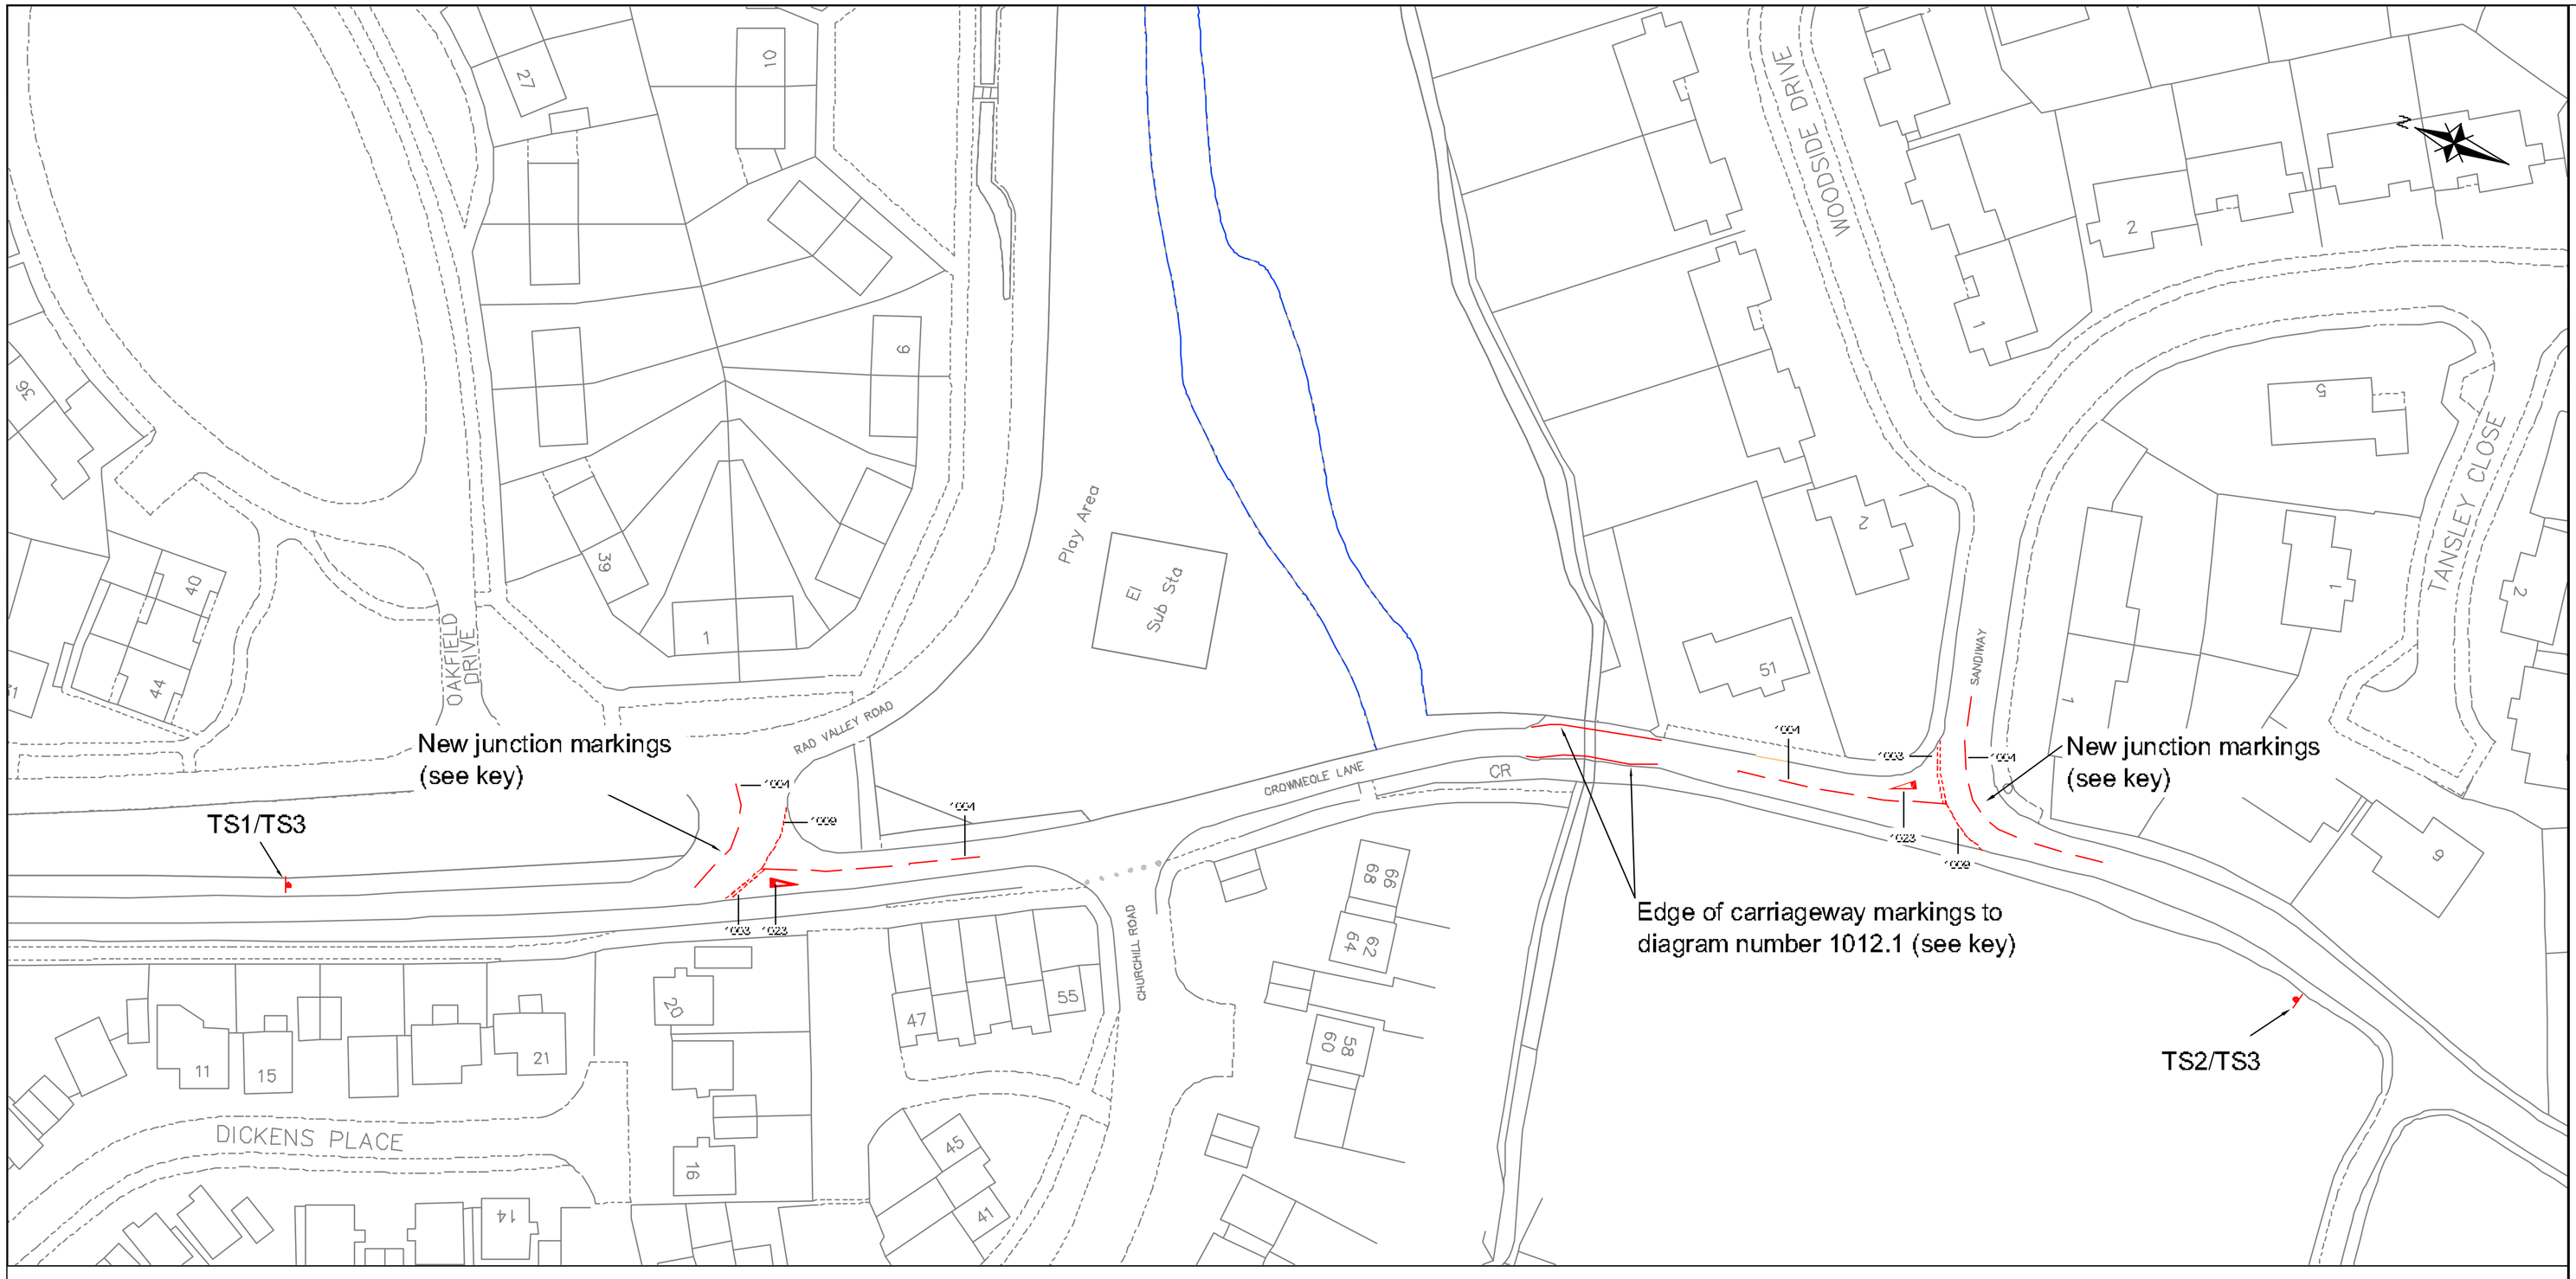

© Mouchel Limited - No Reproductions Without Authority

Do not scale - Use only figured dimensions

The contractor is to check all dimensions on site and report any discrepancies to the Site Supervisor.

This drawing is to be read in conjunction with all other relevant documentation.

Based upon the Ordnance Survey mapping with permission of the Controller of Her Majesty's Stationery Office © Crown Copyright. Unauthorised reproduction infringes Crown Copyright and may lead to prosecution or civil proceedings. Shropshire County Council Licence No. 100019801, 2009.

Site location

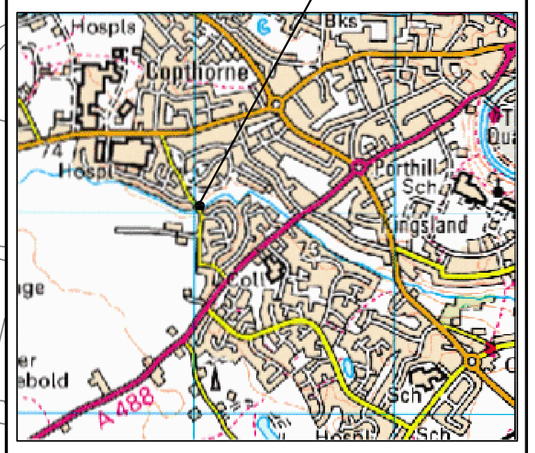

Key

Road Markings

- Diagram 1003 (600mm mark, 300mm gap in white thermoplastic screed with applied solid glass beads).
- Diagram 100 9 (600mm mark, 300mm gap, 100mm wide in white thermoplastic screed with applied solid glass beads)
- Diagram 10 23 (3750mm x 1250mm mark in white thermoplastic screed with applied solid glass beads)
- Diagram 100 4 (4000mm mark, 2000mm gap, 100mm wide in white thermoplastic screed with applied solid glass beads)
- Diagram 1012.1 (Continuous solid line 150mm wide in white thermoplastic screed with applied solid glass beads). To be offset 150mm from the carriageway edge.

Traffic Signs

TS1 (1 no)

Sign Reference	512
Height	600mm
Width	680mm
Area *	0.20sq.m
Material	Class Ref 2 (12899–1:2001)
Mount Height	2100
* Area reduced for rounded corners.	

POST(S) & FOUNDATIONS			
Mounting Height	2100mm	Bases	Individual
Number	1	Base Width	800mm
Size	76.1x3.2CHS	Base Length	800mm
Length	3350mm	Base Depth	600mm
Centres	N/A	Base Vol. o/a	0.38 m3
Illumination	No	Earth Cover	150mm

TS2 (1 no)

Sign Reference	513
Height	600mm
Width	680mm
Area *	0.20sq.m
Material	Class Ref 2 (12899–1:2001)
Mount Height	2100
* Area reduced for rounded corners.	

POST(S) & FOUNDATIONS			
Mounting Height	2100mm	Bases	Individual
Number	1	Base Width	800mm
Size	76.1x3.2CHS	Base Length	800mm
Length	3350mm	Base Depth	600mm
Centres	N/A	Base Vol. o/a	0.38 m3
Illumination	No	Earth Cover	150mm

TS3 (2 no)

Temporary signs to Diagram 7014 to be mounted underneath TS1 and TS2 on same posts.

Scheme Ref. Crowmeole lane			
Sign Ref. 1		x-height	50.0
Letter colour	WHITE	SIGN FACE	
Background	RED	Width	685mm
Border	WHITE	Height	390mm
Material	Class Ref 2 (12899–1:2001)	Area	0.26sq.m

Notes

1) Exact location of all measures to be agreed on site by Mouchel Engineer before installation.

2) Diagram numbers refer to the Traffic Signs Regulations and General Directions 2002

Revision	Amendment	Originated by and date	Checked by and date	Approved by and date

mouchel
Sophia House, 28 Cathedral Road, Cardiff CF11 9LJ
Shrewsbury Business Park Shrewsbury SY2 6LG
Tel: 01743 270 600 Fax: 01743 270 601
Web Site: www.mouchel.com

Client: Shropshire Council

Project: Cycle Links to Royal Shrewsbury Hospital

Drawing Title: Crowmeole Lane
Proposed Signs and Road Markings

Drawn By:	Checked By:	Approved By:	Scale: (at A1 size)
DD	CJ	AHB	1:500
A_S409	A_S409	A_S409	

Purpose: Issue — Draft / Issue ✓

Drawing Number: 755651-C-1200 — Revision: