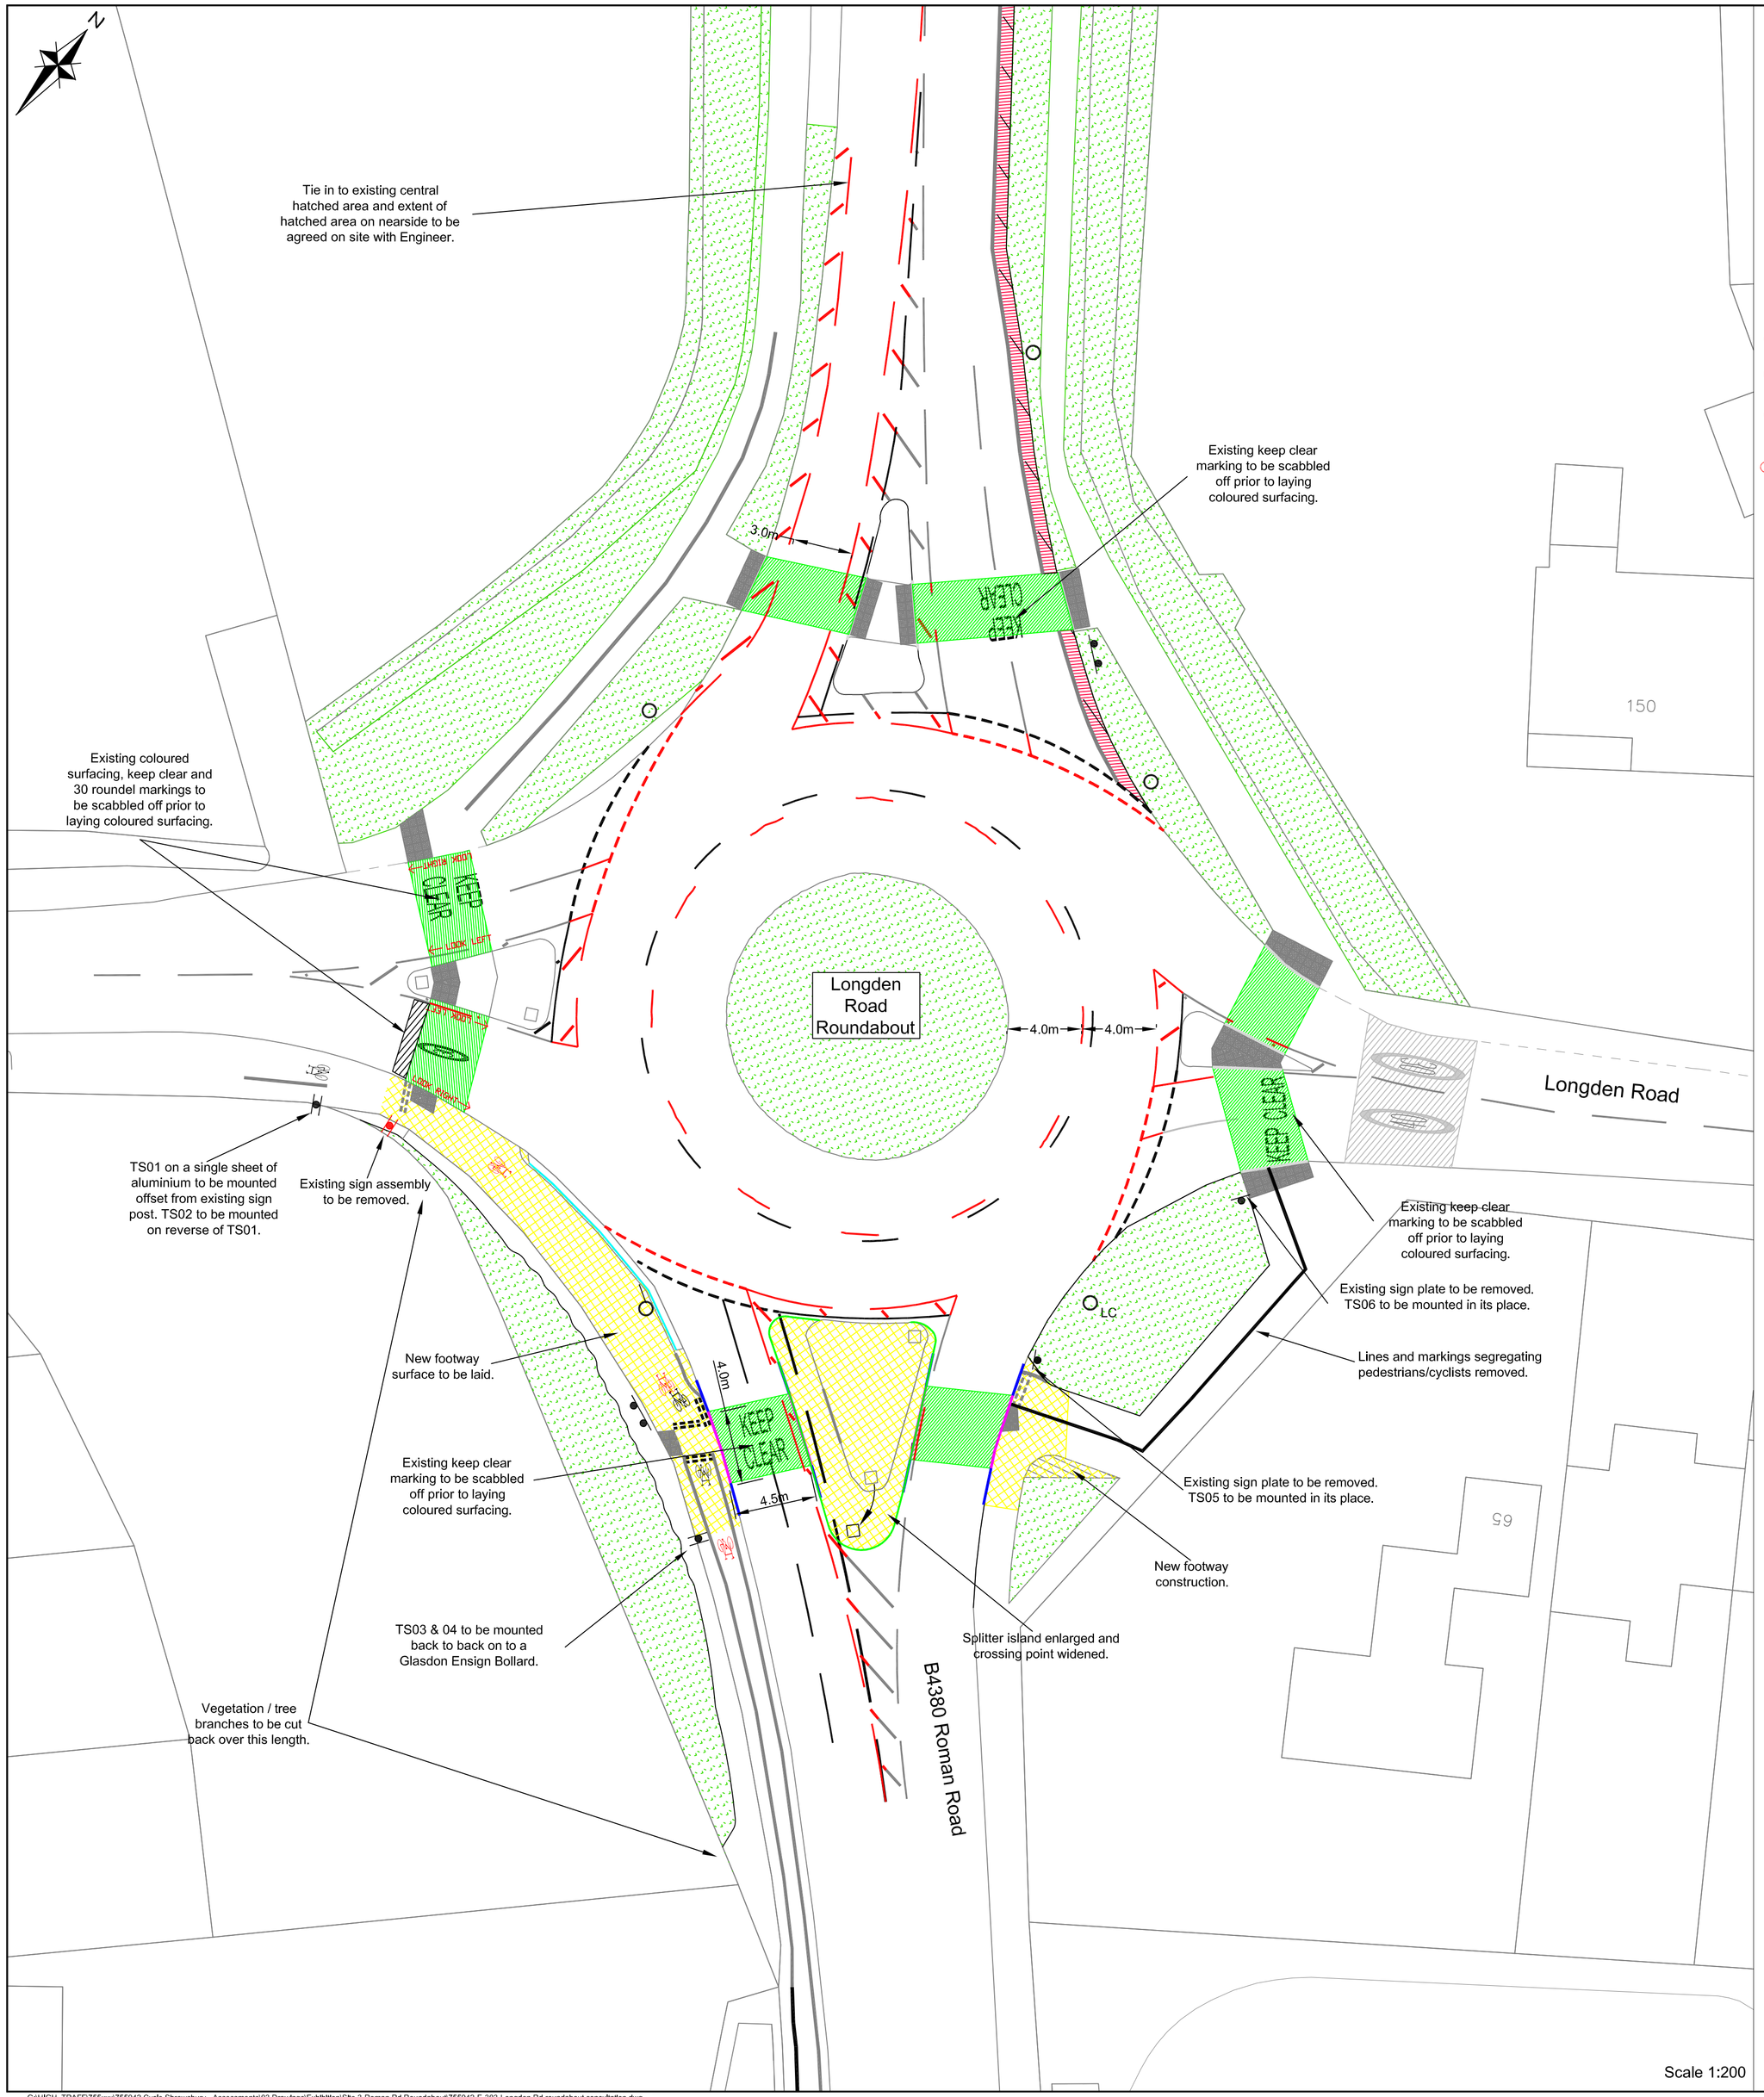

G:\HIGH_TRAFF\755xxx\755942 Cycle Shrewsbury - Assessments\03 Drawings\Exhibition\Site 3-Roman Rd Roundabout\755942-E-303-Longden Rd roundabout consultation.dwg

Key:

- Existing carriageway markings to remain.
- Existing carriageway markings to be removed.
- Proposed carriageway markings to be laid.
- Sign post and signs, new signs specified.
- Existing sign assembly to be removed.
- Diag. 1057 cycle marking, 1215mm length, 750mm width.
- Diag. 1029 'LOOK LEFT' 'LOOK RIGHT' markings, 280mm height.
- Diag. 1004 warning line, 4m mark, 2m gap. 100mm wide.
- Diag. 1003.1 roundabout give way line, 1.0m mark, 1.0 gap. 200mm wide line.
- Diag. 1008 circulatory line, 2m mark, 4m gap, 100mm wide.
- Diag. 1040 and 1040.2 hatch marking, 4m mark, 2m gap 100mm wide intermittent edge line, continuous ancillary lines 150mm wide. 150mm gap to be provided when adjacent to the kerbline of a pedestrian refuge.
- New construction (see notes on drawing).
- Chrome Green MMA surfacing. (Safetrack SC or similar).
- Existing pedestrian guard railing to remain.
- Verge / amenity area.

Notes:

All dimensions shown are in metres.
Existing features shown in grey.

© Mouchel Limited - No Reproductions Without Authority

Do not scale - Use only figured dimensions
The contractor is to check all dimensions on site and report any discrepancies to the Site Supervisor.
This drawing is to be read in conjunction with all other standard documentation.

Based upon the Ordnance Survey mapping with permission of the Controller of Her Majesty's Stationery Office © Crown Copyright. Unauthorised reproduction infringes Crown Copyright and may lead to prosecution or civil proceedings. Shropshire Council Licence No. 100049049, 2010.

Revision	Amendment	Originated by and date	Checked by and date	Approved by and date

mouchel
Haughmond View, Stika Drive,
Shrewsbury Business Park Shrewsbury SY2 6LG
Tel: 01743 276300 Fax: 01743 276301
Web Site: www.mouchel.com

Client: Shropshire Council

Project: Cycle Shrewsbury

Drawing Title: Roman Road / Longden Road Roundabout Signing & Lining

Drawn By:	Checked By:	Approved By:	Scale: (at A1 size)
D Tigwell 27-Jan-10	C Jones 27-Jan-10	A Brown 27-Jan-10	As Shown

Purpose: Consultation — Draft [ ] Issue [✓]

Drawing Number: 755942-E-303 — Revision: -