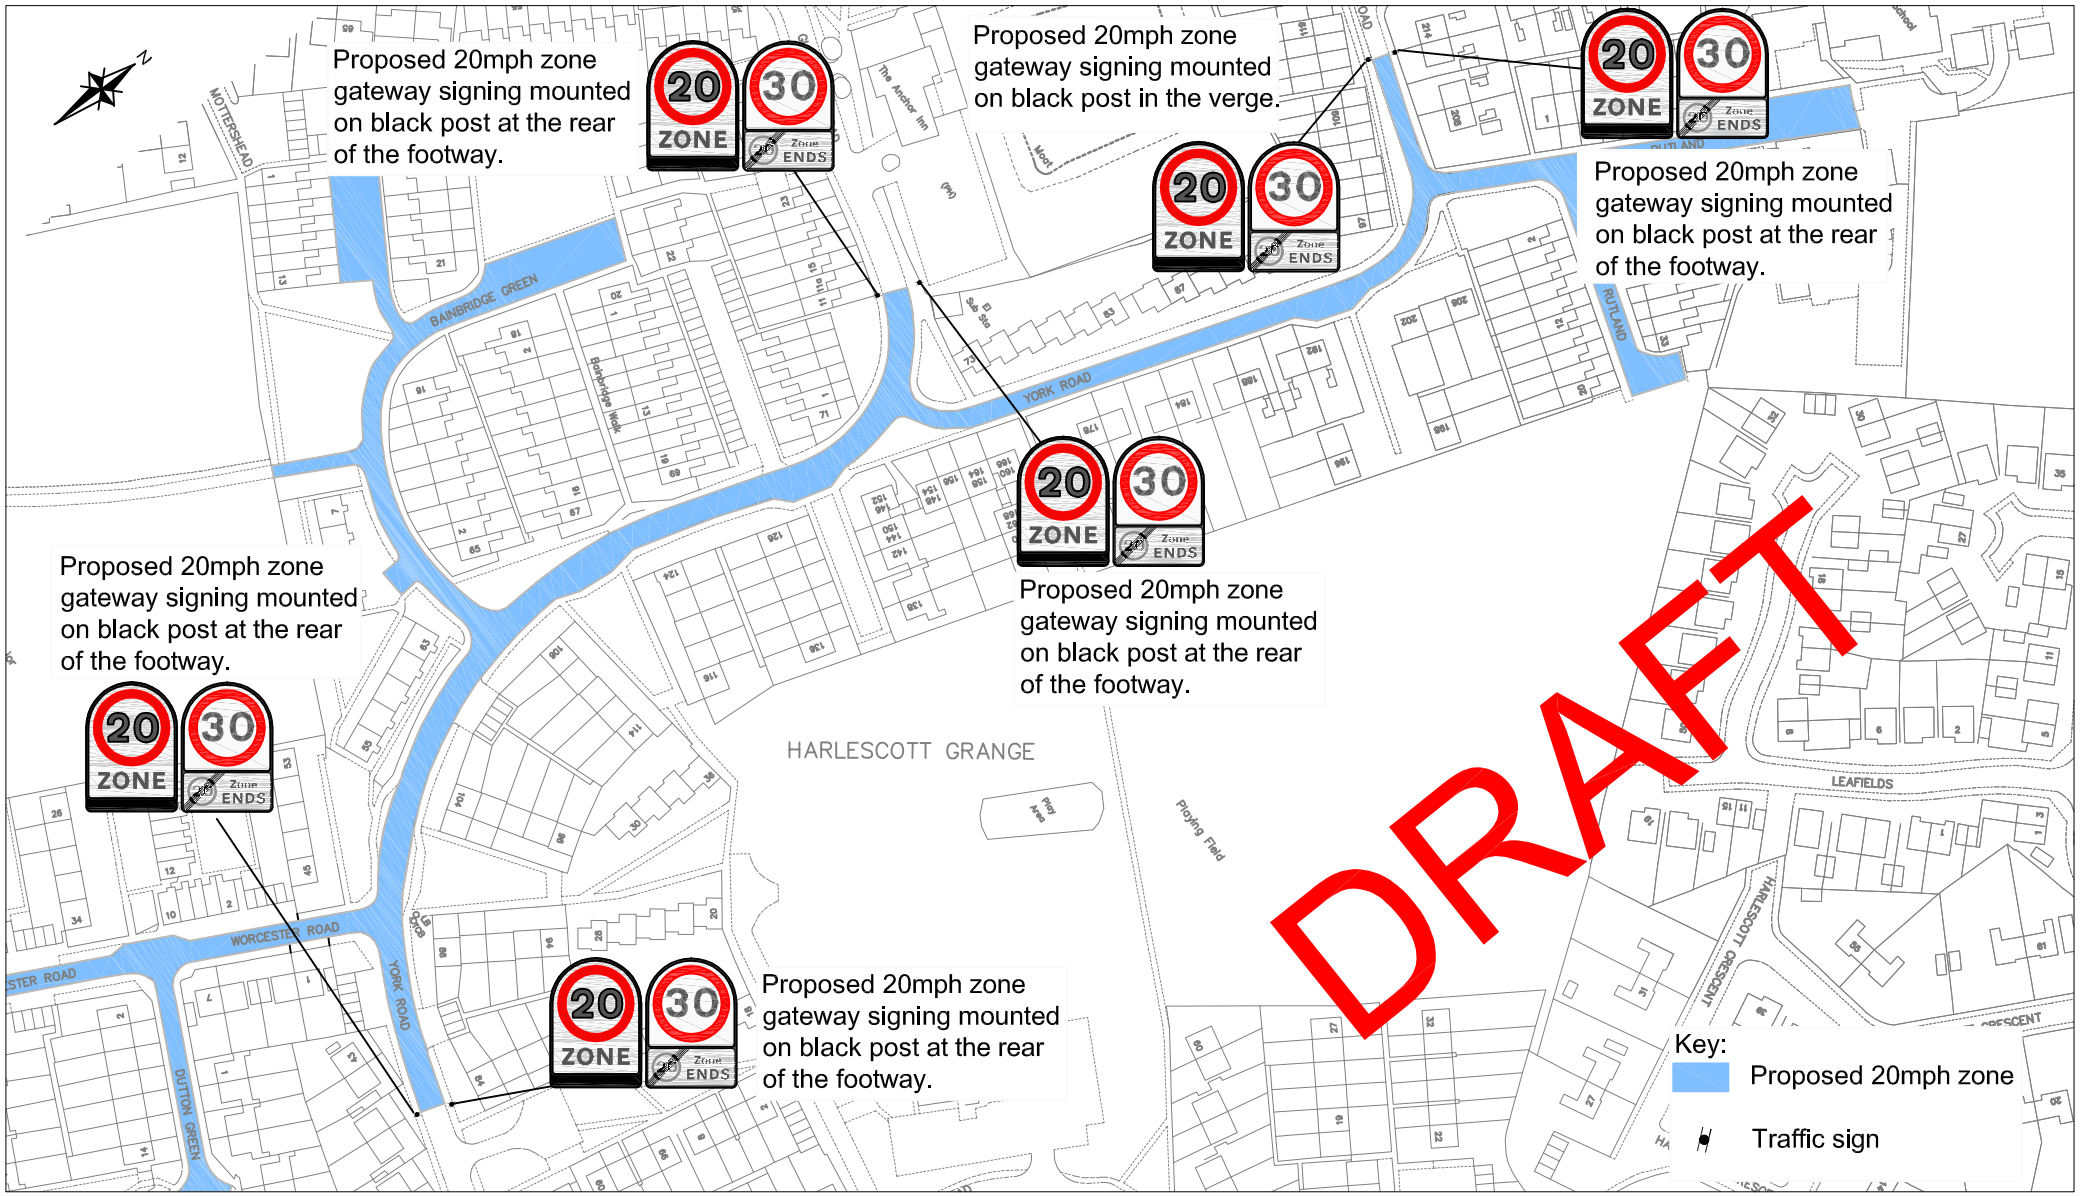

© Mouchel Limited - No Reproductions Without Authority

Do not scale - Use only figured dimensions

The contractor is to check all dimensions on site and report any discrepancies to the Site Supervisor.

This drawing is to be read in conjunction with all other standard documentation.

Based upon the Ordnance Survey mapping with permission of the Controller of Her Majesty's Stationery Office © Crown Copyright. Unauthorised reproduction infringes Crown Copyright and may lead to prosecution or civil proceedings. Shropshire Council Licence No. 100049049, 2011.

Revision	Amendment	Originated by and date	Checked by and date	Approved by and date

Purpose: Consultation — Draft ✓ / Issue

Drawn By:	Checked By:	Approved By:	Scale: (at A4 size)
P.Richardson Feb 2011	P.Williams Feb 2011	P.Williams Feb 2011	1:2000

Project: Bainbridge Green & Worcester Road

Drawing Title: York Road Proposed 20mph Zone

Drawing Number: 755943-E-04 — Revision: -

mouchel
Haugmond View, Sitka Drive,
Shrewsbury Business Park Shrewsbury SY2 6LG
Tel: 01743 276300 Fax: 01743 276301
Web Site: www.mouchel.com

Client: Shropshire Council

G:\HIGH_TRAFF\755xxx\755943 Bainbridge Grn & Worcester Rd Junctions\03 Drawings\Work in Progress\20mph zone.dwg